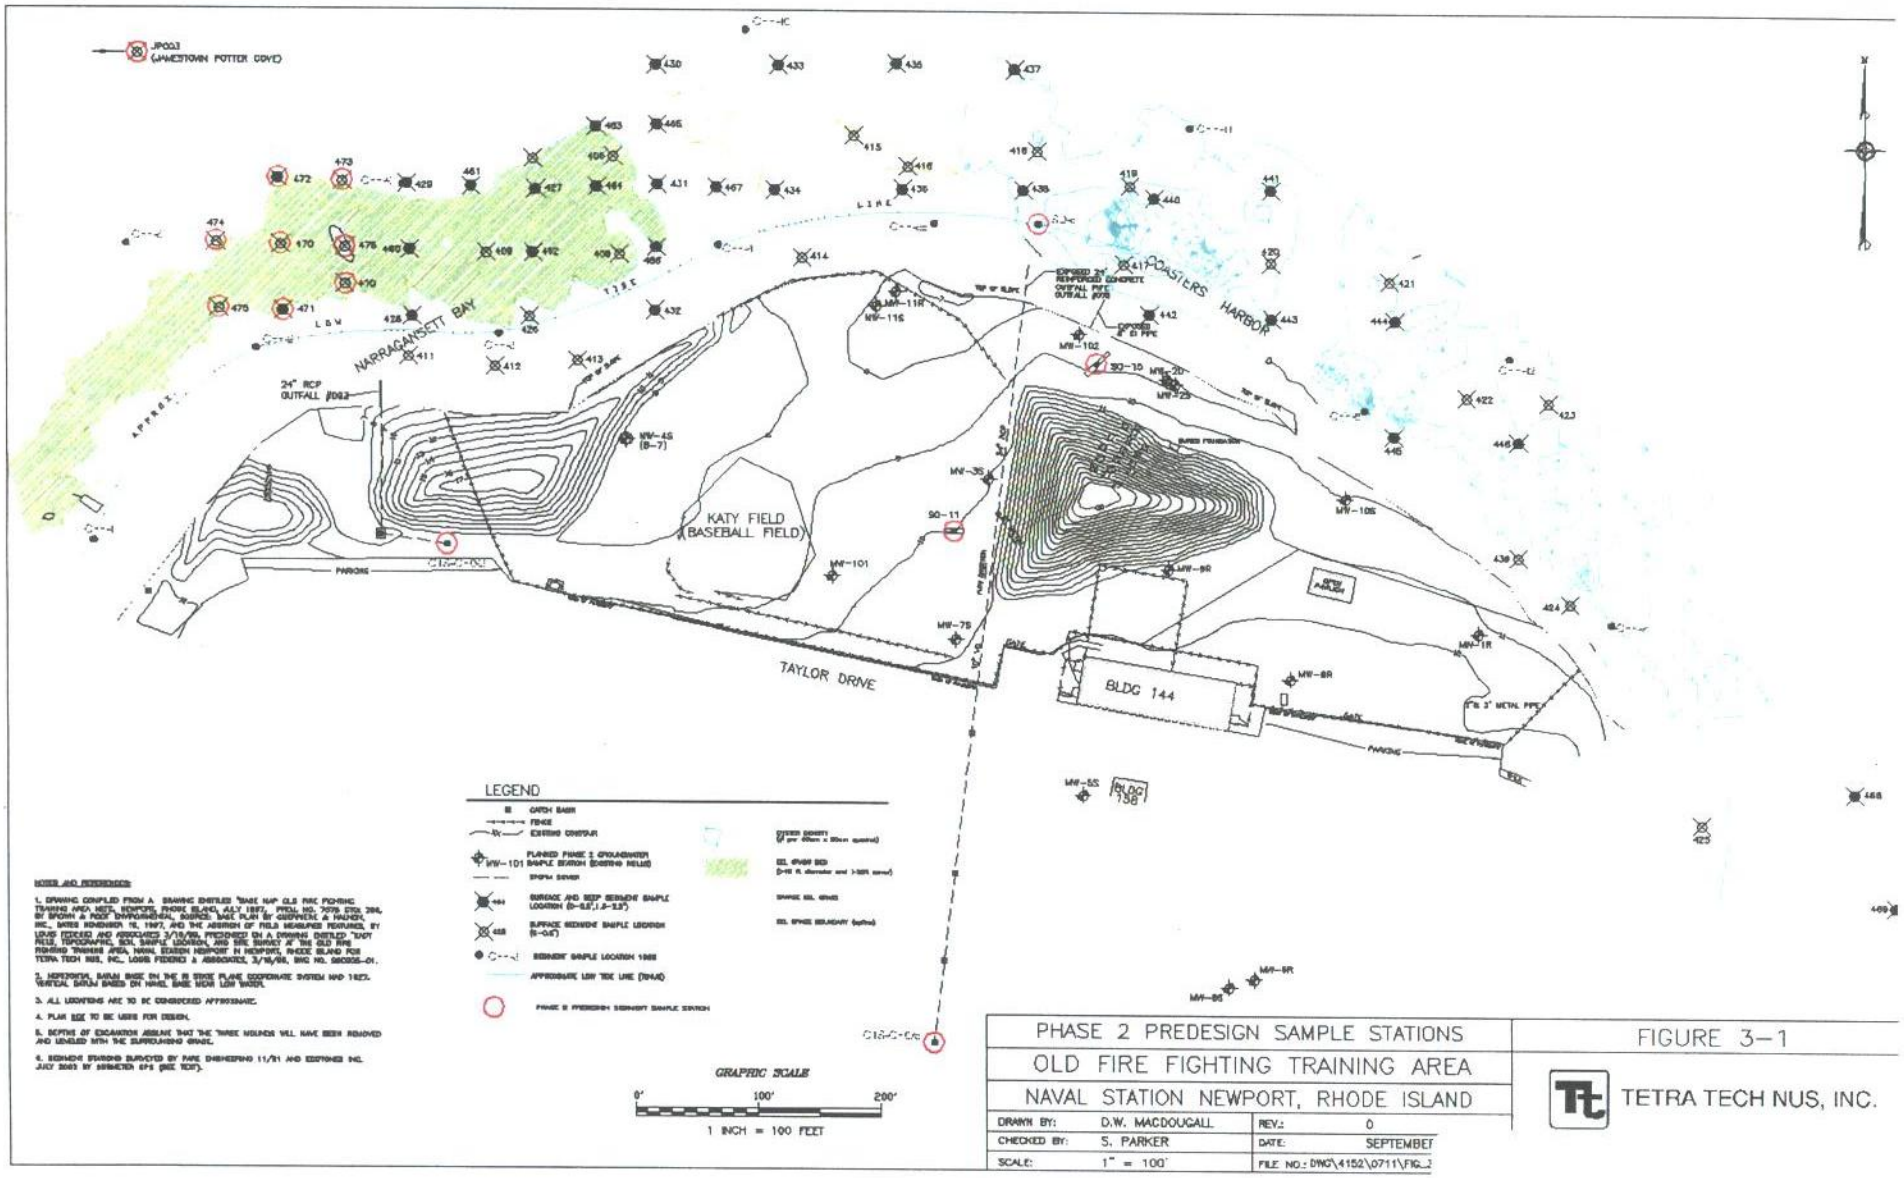

PHASE 2 PREDESIGN SAMPLE STATIONS			FIGURE 3-1
OLD FIRE FIGHTING TRAINING AREA			TETRA TECH NUS, INC.
NAVAL STATION NEWPORT, RHODE ISLAND			
DRAWN BY:	D.W. MACDOUGALL	REV.:	0
CHECKED BY:	S. PARKER	DATE:	SEPTEMBER
SCALE:	1" = 100'	FILE NO.:	DWG\4152\0711\FIG_3

Enclosure (6)